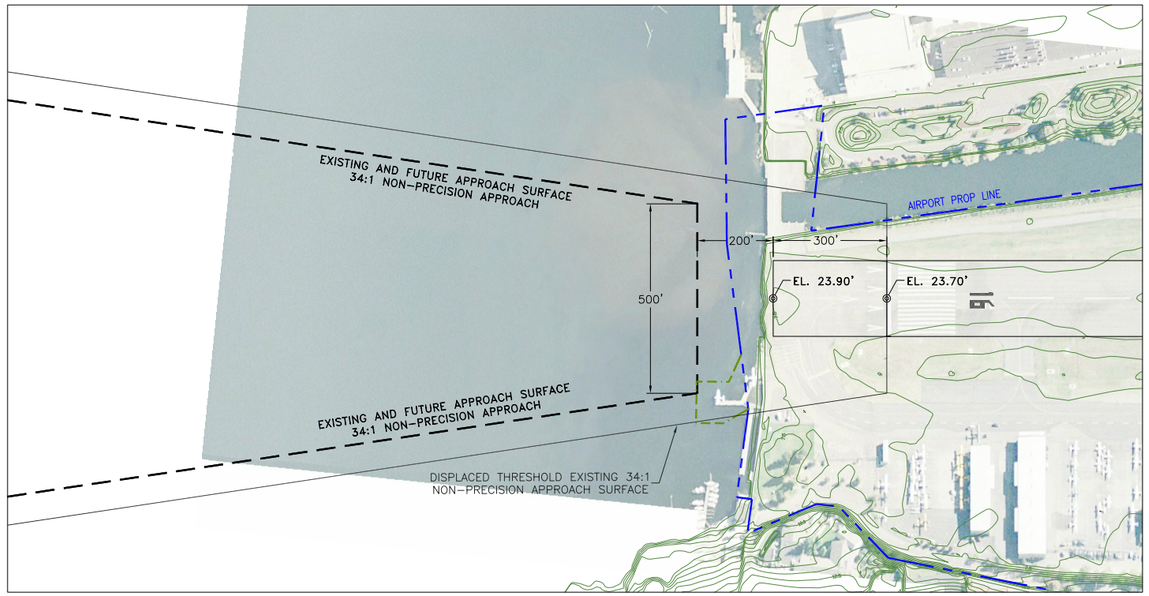

RUNWAY 16

PLAN VIEW

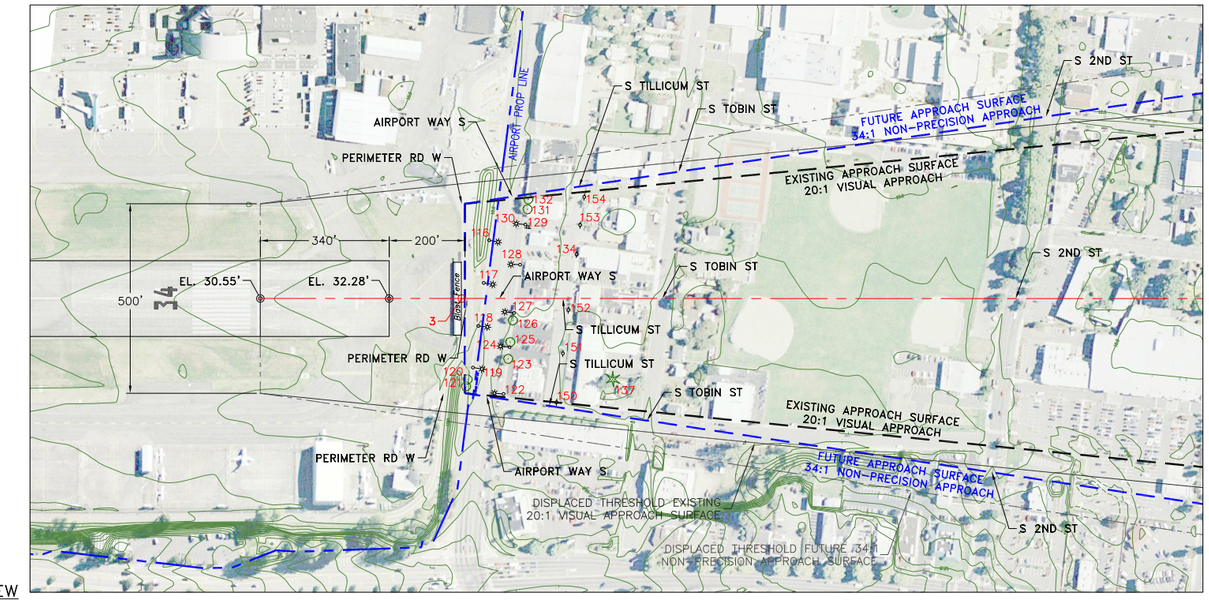

RUNWAY 34

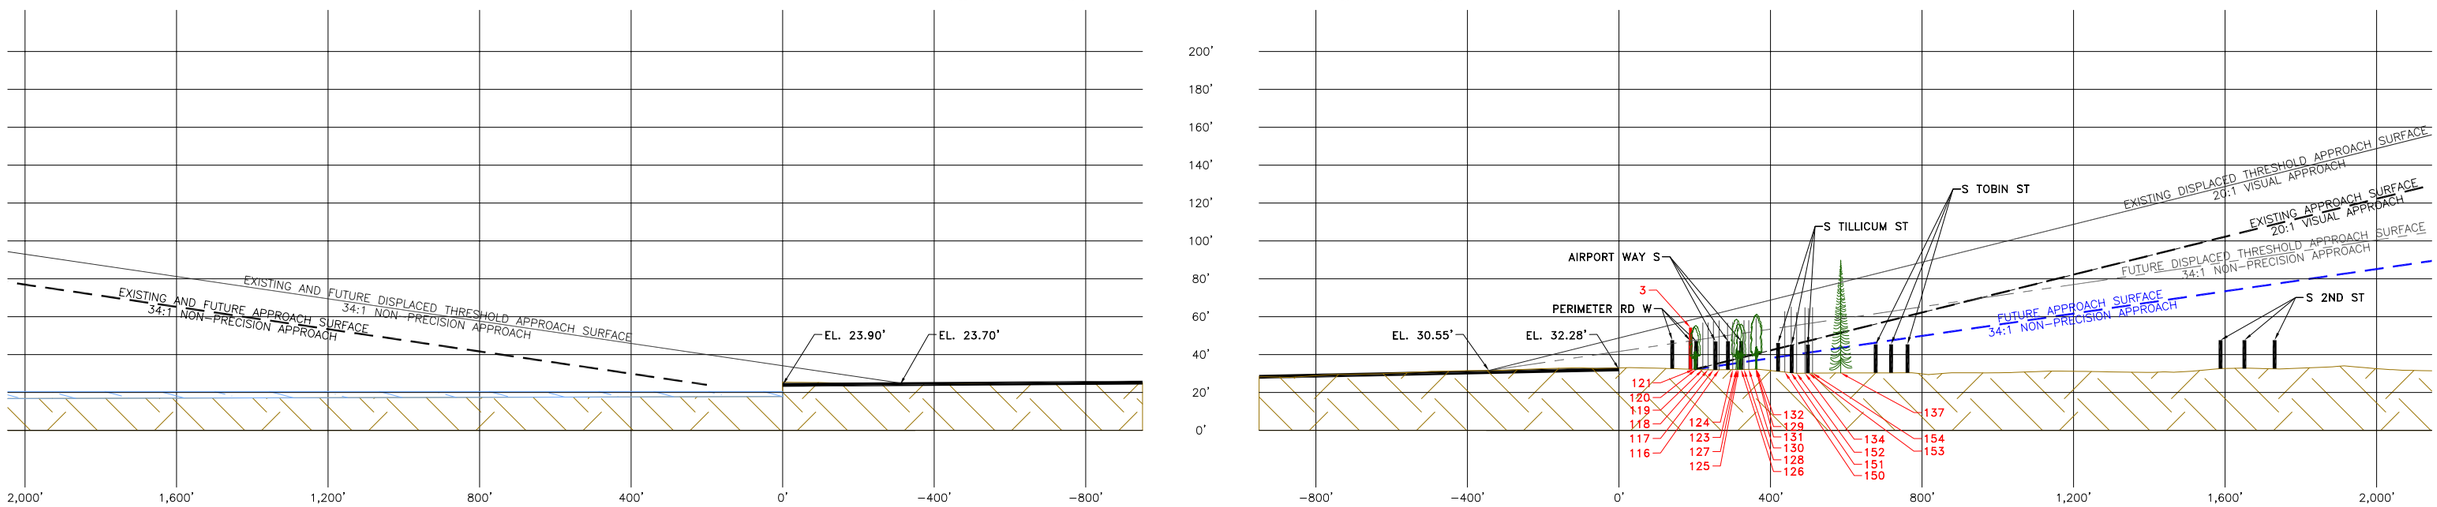

PROFILE VIEW

RUNWAY 16 RUNWAY 34

OBSTRUCTIONS*				
#	ITEM	EL	PNTR	CORRECTIVE ACTION
3	BLAST FENCE	EST. 53'	EST. 22'	TO BE LOWERED
116	LIGHT POLE	53.11'	21.81'	TO REMAIN
117	LIGHT POLE	52.78'	22.22'	TO REMAIN
118	LIGHT POLE	52.05'	22.20'	TO REMAIN
119	LIGHT POLE	52.01'	22.86'	TO REMAIN
120	6" DECIDUOUS TREE	50.25'	22.01'	TO REMAIN
121	6" DECIDUOUS TREE	49.81'	21.78'	TO REMAIN
122	LIGHT POLE	51.93'	19.51'	TO REMAIN
123	6" DECIDUOUS TREE	54.00'	20.41'	TO REMAIN
124	LIGHT POLE	52.30'	19.19'	TO REMAIN
125	6" DECIDUOUS TREE	51.40'	18.53'	TO REMAIN
126	6" DECIDUOUS TREE	51.40'	17.19'	TO REMAIN
127	LIGHT POLE	52.50'	18.80'	TO REMAIN
128	LIGHT POLE	53.27'	18.69'	TO REMAIN

OBSTRUCTIONS*				
#	ITEM	EL	PNTR	CORRECTIVE ACTION
129	SIGN	54.23'	18.04'	TO REMAIN
130	LIGHT POLE	53.27'	18.05'	TO REMAIN
131	6" DECIDUOUS TREE	55.72'	19.57'	TO REMAIN
132	6" DECIDUOUS TREE	56.65'	20.40'	TO REMAIN
134	UTILITY POLE	60.05'	17.42'	TO REMAIN
137	22" FIR	84.50'	37.14'	TO REMAIN
150	UTILITY POLE	57.95'	17.97'	TO REMAIN
151	UTILITY POLE	60.35'	19.53'	TO REMAIN
152	UTILITY POLE	57.48'	15.94'	TO REMAIN
153	UTILITY POLE	59.62'	16.51'	TO REMAIN
154	UTILITY POLE	60.13'	16.49'	TO REMAIN

NOTES:

1. ELEVATION IN FEET ABOVE MEAN SEA LEVEL (MSL) AT TOP OF OBJECT. THIS VALUE INCLUDES 15 FEET ADDED TO NON-INTERSTATE ROADWAYS, 17 FEET ADDED TO INTERSTATE HIGHWAYS, AND 23 FEET ADDED TO RAILROADS.

*OBSTRUCTIONS LISTED ARE TO FAR PART 77 APPROACH SURFACES.

EL = ELEVATION
PNTR = AMOUNT OF OBJECT PENETRATION INTO PART 77 SURFACE
OL = OBSTRUCTION LIGHT

DATA AND ITEM NUMBER SOURCE:
TOPOGRAPHIC SURVEY; POTENTIAL AIR SPACE OBSTRUCTIONS
RENTON AIR FIELD SOUTH END (APRIL 2004)
DUANE HARTMAN & ASSOCIATES, INC.

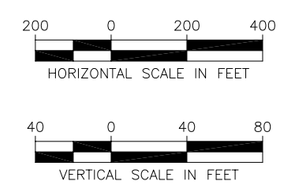

REVISIONS				
NO.	DESCRIPTION	BY	APP.	DATE

INNER RUNWAY APPROACH SURFACE RUNWAYS 16 AND 34

CITY OF RENTON

RENTON MUNICIPAL AIRPORT / CLAYTON SCOTT FIELD

URS 1501 4TH AVENUE SUITE 1400, SEATTLE, WASHINGTON 98101 (206) 438-2700

DESIGNED BY:	RLO	DATE: DECEMBER 2009	
DRAWN BY:	RLO	SHEET 4 0F 7	PAGE
CHECKED BY:	JJY		
PROJECT MANAGER:	JJY		